


WALL SECTION 4

SCALE: 3/4" = 1'-0"

4 A-351

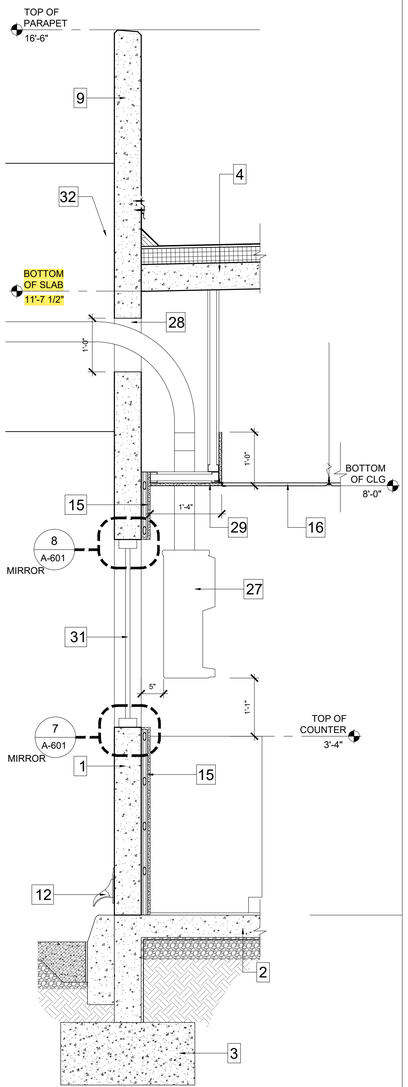


WALL SECTION 3

SCALE: 3/4" = 1'-0"

3 A-351

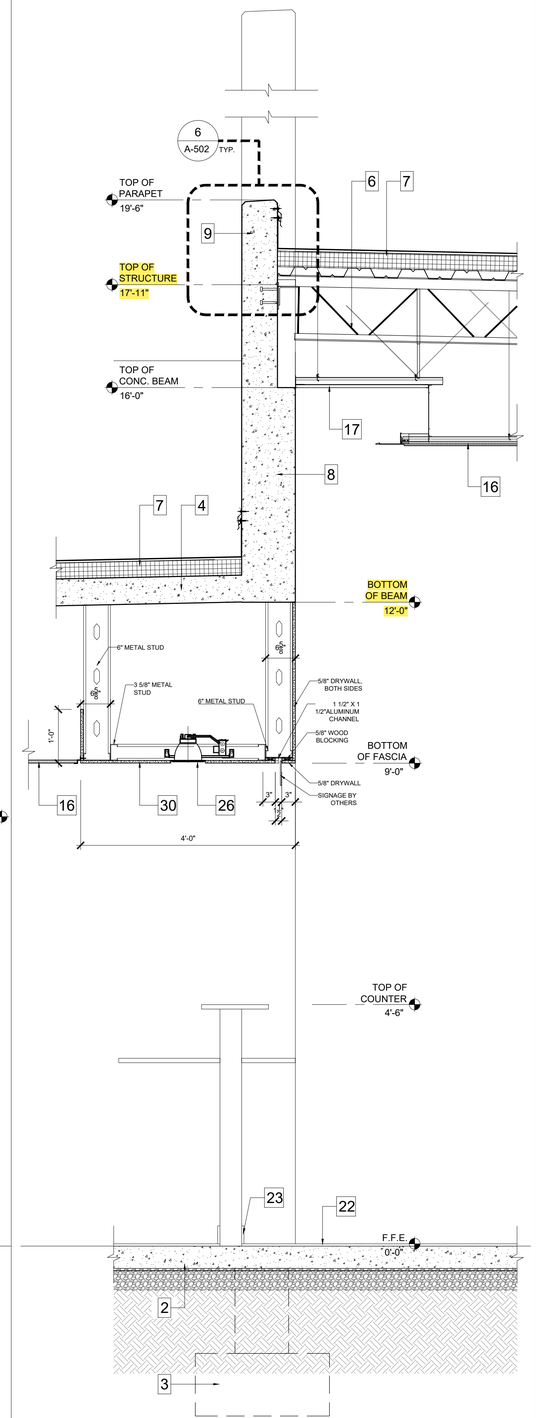


WALL SECTION 2

SCALE: 3/4" = 1'-0"

2 A-351

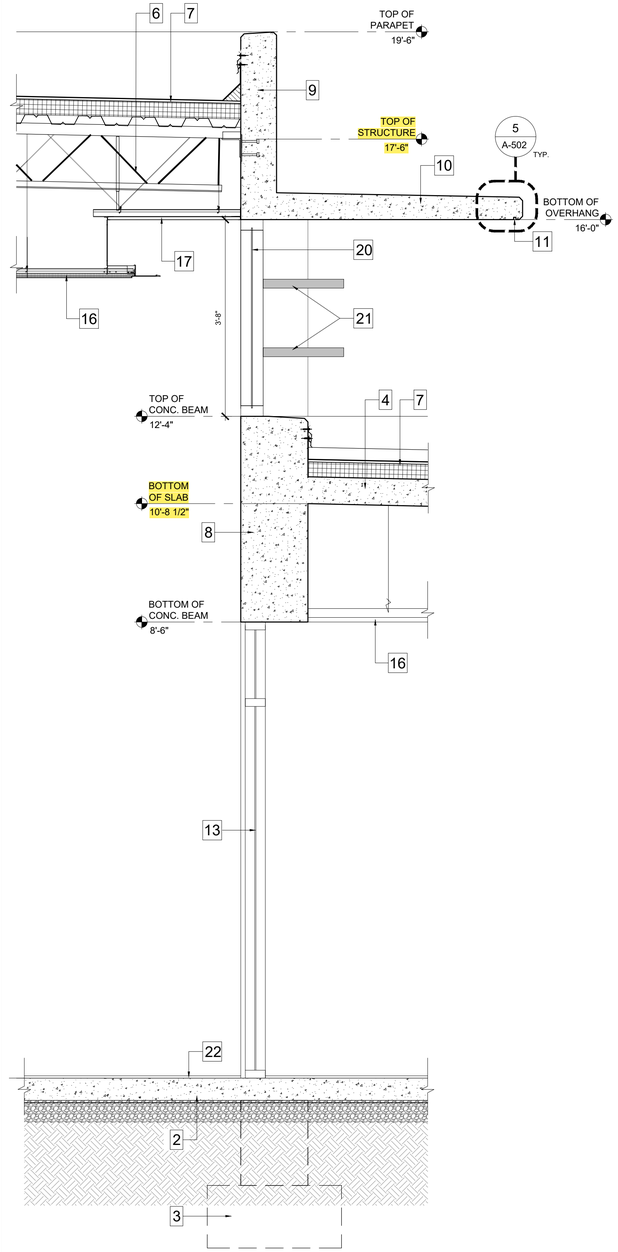


WALL SECTION 1

SCALE: 3/4" = 1'-0"

1 A-351

## KEYNOTES:

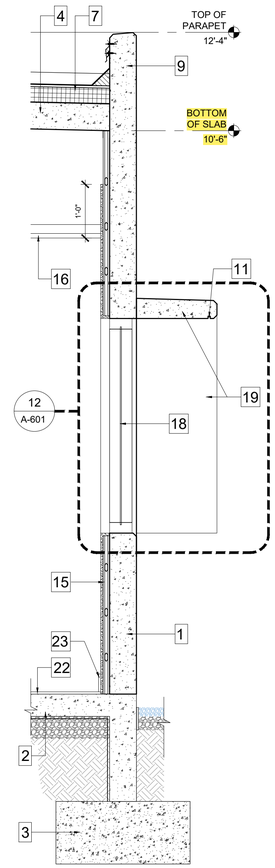1. CONCRETE WALL. SEE STRUCTURAL DRAWINGS FOR DETAILS.
2. CONCRETE SLAB-ON-GRADE. SEE STRUCTURAL DRAWINGS FOR DETAILS.
3. CONCRETE FOUNDATION. SEE STRUCTURAL DRAWINGS FOR DETAILS.
4. CONCRETE ROOF SLAB . SEE STRUCTURAL DRAWINGS OR DETAILS.
5. CONCRETE ENTRANCE CANOPY.
6. STEEL JOIST ROOF SYSTEM W/ METAL DECK. SEE STRUCTURAL DRAWINGS FOR DETAILS.
7. INSULATION & ROOF MEMBRANE SYSTEM. SEE SHEET A-502 FOR DETAILS.
8. CONCRETE BEAM. SEE STRUCTURAL DRAWINGS FOR DETAILS.
9. CONCRETE PARAPET.
10. CONCRETE OVERHANG.
11. RAIN DRIP. SEE DETAILS ON SHEET A-502.
12. DOWNSPOUT NOZZLE. SEE DETAILS ON SHEET A-502.
13. INTERIOR STOREFRONT. REFER TO SHEET A-600 FOR SCHEDULES.
14. EXTERIOR STOREFRONT. REFER TO SHEET A-600 FOR SCHEDULES.
15. 2" FURRING WALL.
16. ACOUSTICAL CEILING SYSTEM.
17. GYPSUM BOARD CEILING.
18. EAST SIDE WINDOWS.
19. CONCRETE WINDOW BOX.
20. STOREFRONT CLERESTORY.
21. SUNSHADES. SEE DETAILS AT A-506.
22. FLOOR FINISH. REFER TO A-102 FOR FINISH KEY.
23. WALL BASE.
24. ISOLATION JOINT.
25. RAINGARDEN. SEE DRAWINGS AS-100 TO AS-103.
26. LIGHT FIXTURE.
27. REMOTE TELLER SYSTEM - EMPLOYEE UNIT.
28. 3'-6" X 1'-0" OPENING FOR VAT SYSTEM. COORDINATE HEIGHT PER SYSTEM REQS.
29. GYPSUM BOARD FASCIA AT AUTOBANK TELLERS. 2-1/2" METAL STUD WITH 5/8" TYPE "X" GWB.
30. GYPSUM BOARD FASCIA AT TELLERS.
31. AUTOBANK TELLERS WINDOW.
32. AUTOBANK CANOPY. SEE SECTION DETAIL OF INTERFACE W/ BRANCH WALL AT 14/A-502.
33. EXTERIOR RECESSED WALK-OFF MATT. SEE DETAIL 7/AS-103.

PROJECT:

BANCO POPULAR

**BPPR VILLALBA**
(DE NOVO)
GROUND UP
BRANCH

PROJECT INFORMATION:

PROJECT ADDRESS
State Road PR-149, km 55.2
Villalba Arriba Ward
Villalba, Puerto Rico 00766

OWNER INFORMATION:

Banco Popular de Puerto Rico
Corporate Real Estate Administration
PO BOX 362708
San Juan, Puerto Rico 00936-2708
Contact: Isabel Miranda Rivera
Title:
Email: isabel.miranda@popular.com
Phone:

ARCHITECT:

PIERI ARCHITECTS


Vincent Pieri AIA, LEED AP
Corporate Office Park 42 State Road 20, Suite 202
San Juan, Puerto Rico, 00966-3325
Tel.: 787-720-0341
Fax: 787-287-6713
E-mail: vpieri@pieriarchitects.com


CONSULTANT:

Consultant

AOR/EOR CERTIFICATION:

Yo, Vincent Joseph Pieri Holleran, Lic.11552, certifico que soy el profesional que preparó estos planos y las especificaciones complementarias. También, certifico que entiendo que dichos planos y especificaciones cumplen con las disposiciones aplicables del Reglamento Conjunto y las disposiciones aplicables de los Reglamentos y Códigos de Construcción Vigentes de las Agencias, Juntas Reglamentadoras o Corporaciones Públicas con jurisdicción. Certifico, además, que en la preparación de estos planos y especificaciones se ha cumplido cabalmente con lo dispuesto en la [Ley 14-2004, según enmendada, conocida 319 de 15 de mayo de 1938, según enmendada; Ley Núm, 96 de 6 de julio de 1978, según enmendada; según aplique]. Reconozco que cualquier declaración falsa o falsificación de los hechos que se haya producido por desconocimiento o por negligencia ya sea por mí, mis agentes o empleados, o por otras personas con mi conocimiento, me hacen responsable de cualquier acción judicial y disciplinaria por la OGPe.

STAMP:

CONTRACT NUMBER: RE002493

ISSUE: CONSTRUCTION DOCUMENTS 90%

| Issue | Description | Date |
|---|---|---|
| 1 | Schematic Design | 08-15-2024 |
| 2 | Design Development | 09-19-2024 |
| 3 | CD 50% Progress Set | 01-30-2025 |
| 4 | Construction Docs 90% | 03-03-2025 |

REVISION:

| No. | Description | Date |
|---|---|---|

Date: March 3, 2025
Drawn by: -----
Checked by: xxxxxxxxxx
Scale: As Shown
File Name: PA_Sheet_Block_D_24x36_Vertical.pdf

SHEET TITLE:

WALL SECTIONS

SHEET NUMBER:

**A-351**

SHEET XX OF XX .

C:\Users\Admin\OneDrive\2024 Project Files\2024-01_BPPR Villalba De Novo Branch\05-Drawings\03-Construction Documents\00-Working Drawings-CD PHASE without mantrap\03-Sections\2024-01_BPPR Villalba_Wall Types-Wall Sections.dwg